

MONUMENT RECORD  
State of Indiana - County of Monroe

Section: 07

Township: 9 North

Range: 1 East


Corner ID: BenSo A-07

**Monument Description & Remarks:** Sandstone with "X", length 0.5ft, width 1ft, height 0.20ft.

Survey Sign above ground at pt. E

**References On File:** Michael W. Friley recovery tie drawing, Monument Record (1996) and Steven V. Farkas recovery tie drawing, Monument Record, on file in Surveyor Office

RECOVERY TIE DRAWING  
Field Book 44 Page No. 42

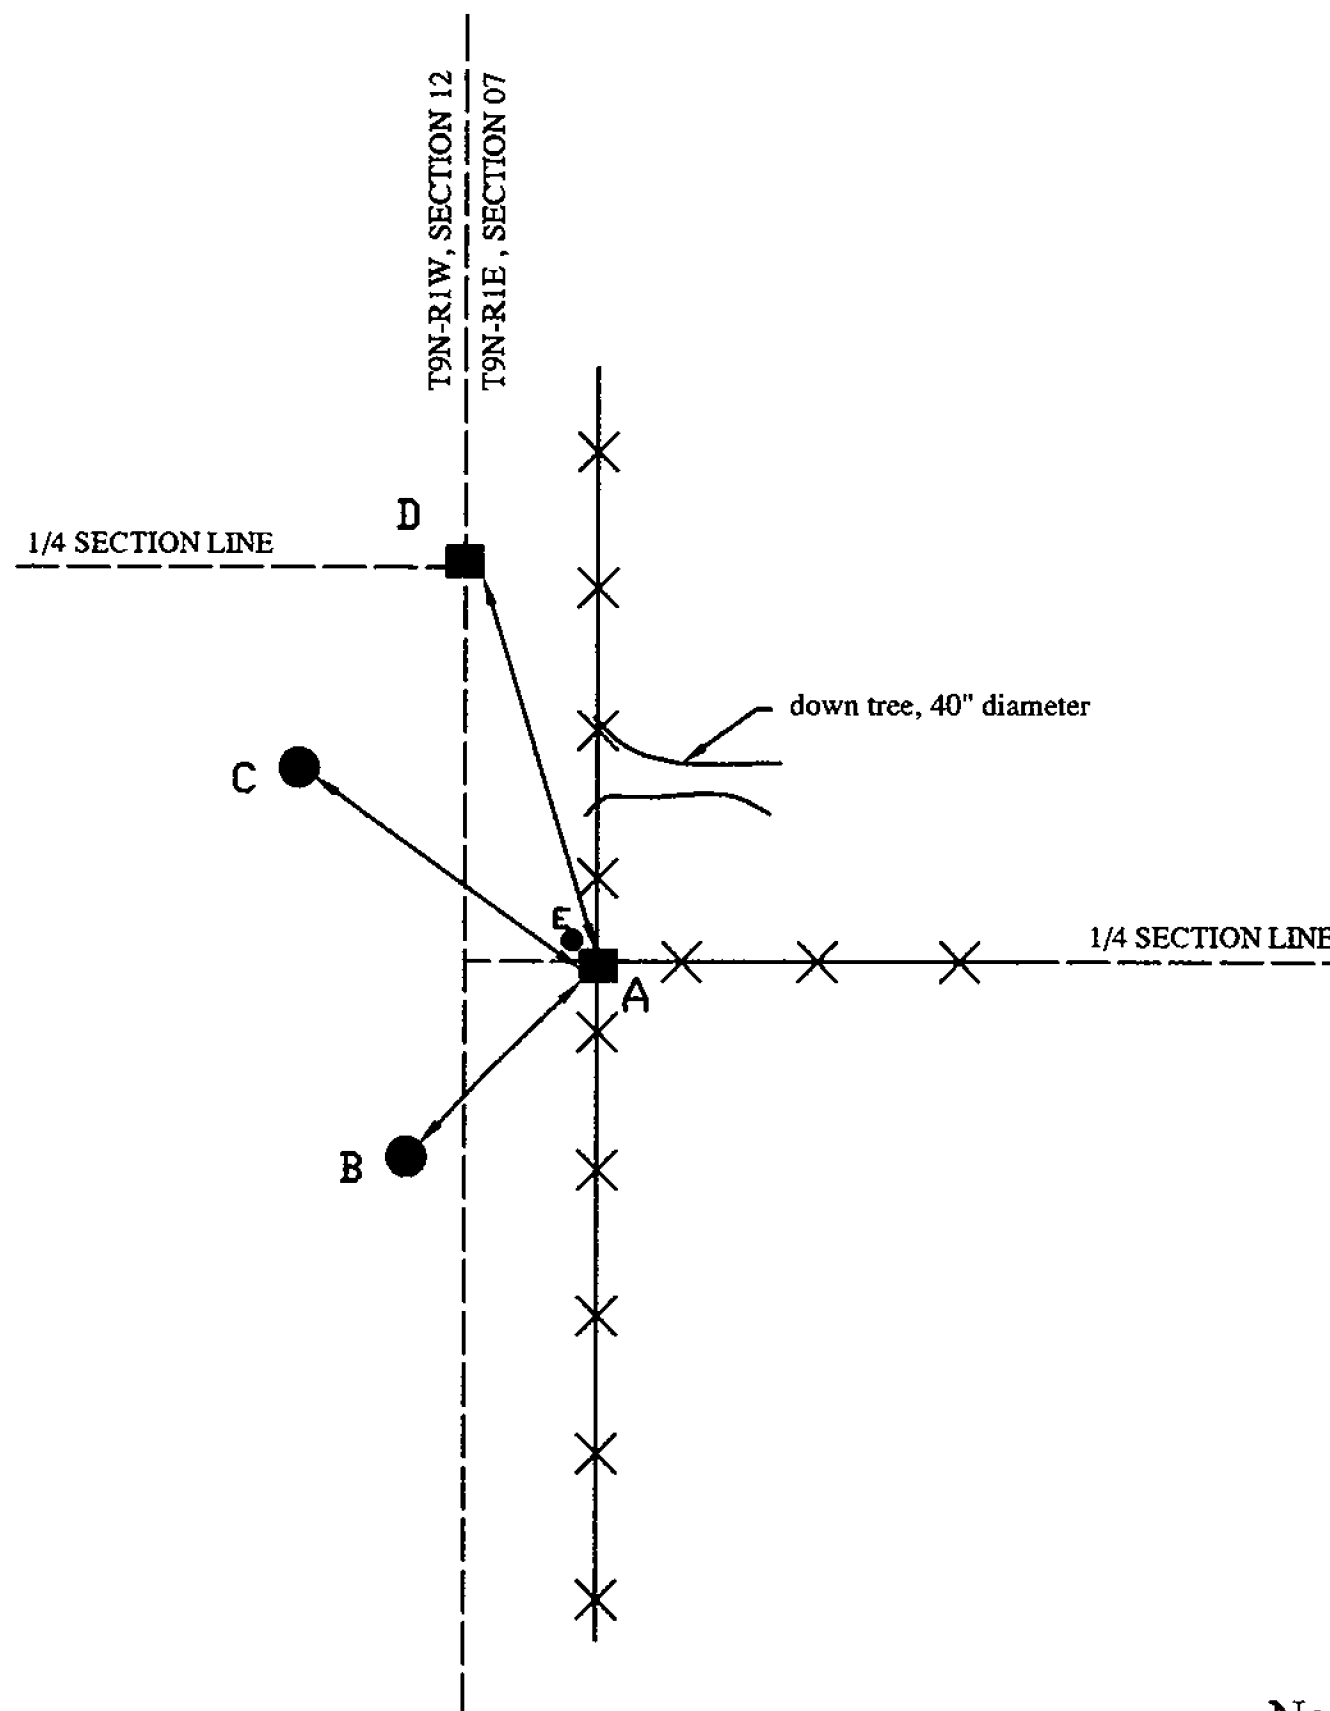


- A - Sandstone with "X"
- B - S 53° W 14.9' to MAG  
nail in 8" White Oak
- C - N 40° W 24.80' to MAG  
nail in 8" Red Oak
- D - N 14° W 38.0' to Sandstone  
offset corner, (Blm Y-07)

Not To Scale  
Compass Bearing Magnetic North

I, Kevin P. Enright, Monroe County Surveyor, hereby certify that this document was prepared under my direction in accordance with the provisions of section 36-2-12-11 of the Indiana Code; and the above data is given under my hand and seal this 28th day of September, 2010.

*Kevin P. Enright*

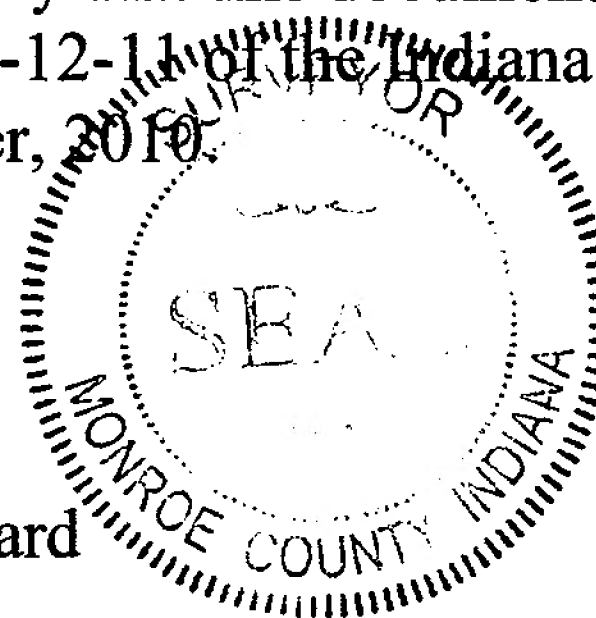

Administered by the Monroe County Surveyor Review Board

Date: 10/12/2010

Drawn by: T.E.R Print date: October 06, 2010

# MONUMENT RECORD

CORNER I.D. #


BENTON SOUTH

A - 07

STATE OF INDIANA ~ COUNTY OF MONROE

SECTION 7, TOWNSHIP 9 NORTH, RANGE 1 EAST

MONUMENT DESCRIPTION & REMARKS: SANDSTONE FOUND 1" ABOVE GRADE WITH METAL SIGN POST MARKING THE W $\frac{1}{2}$  CORNER OF SECTION 7.

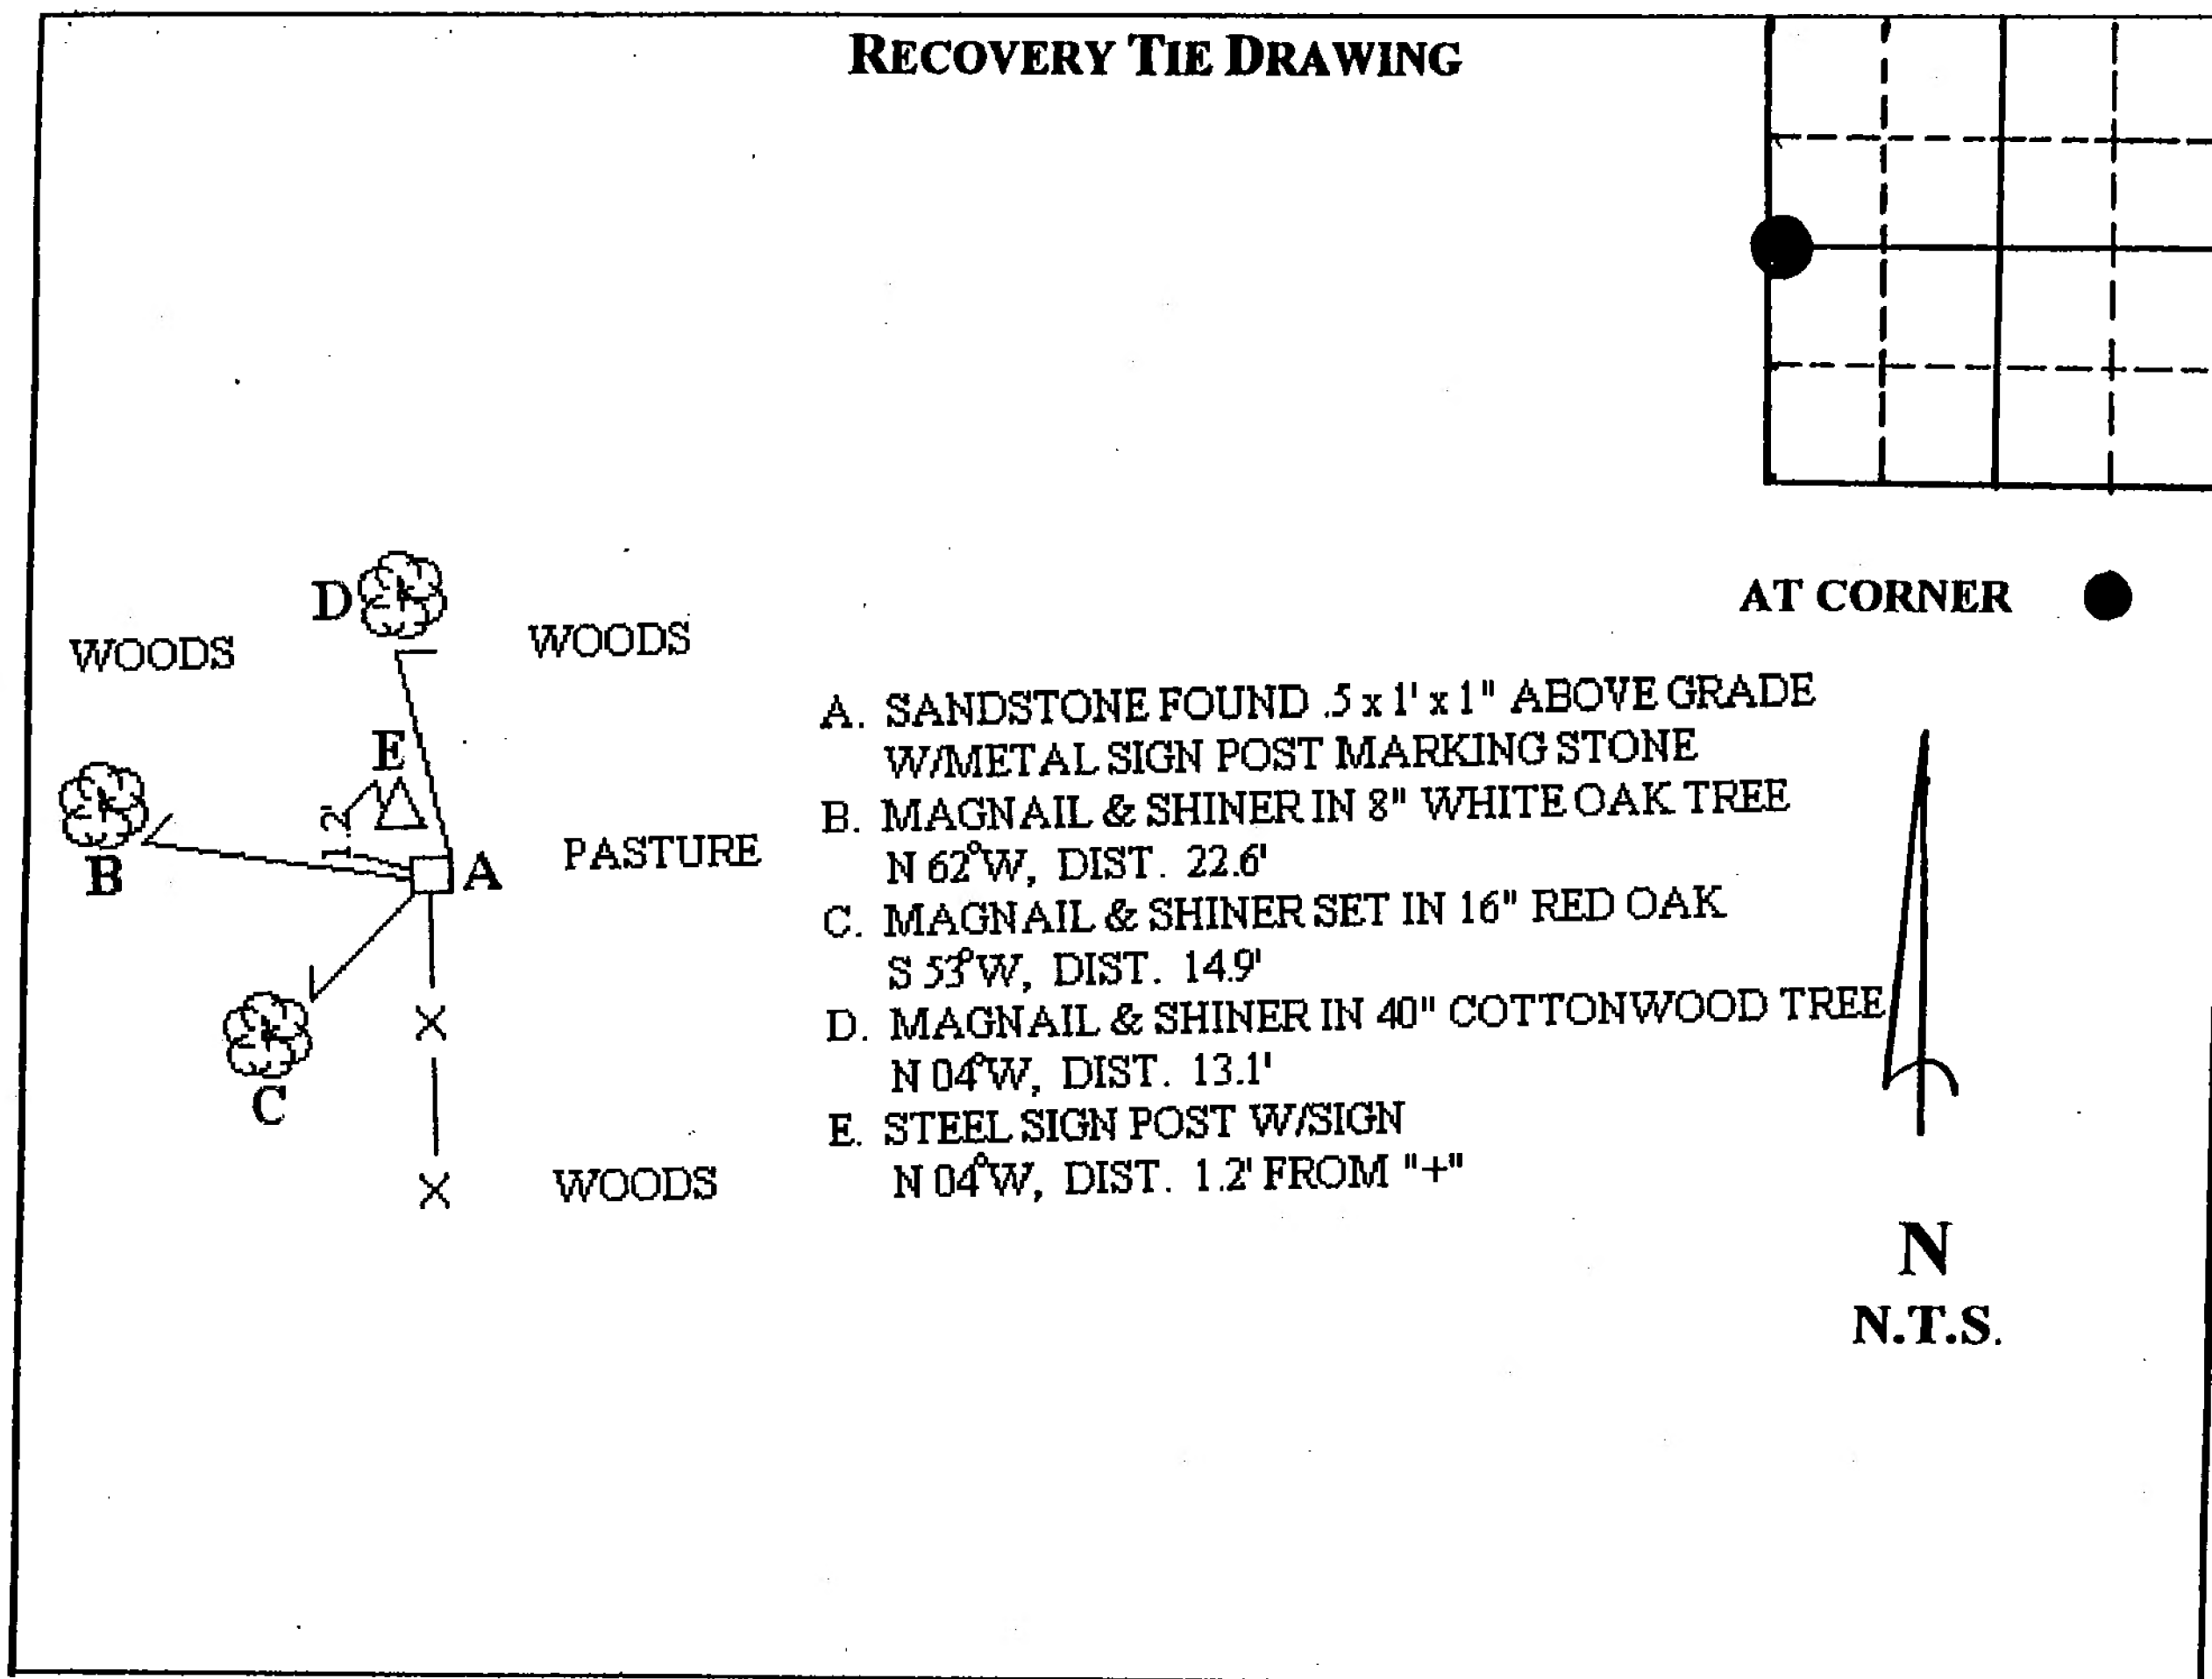

STATE OF INDIANA

COUNTY OF MONROE

I, STEVEN V. FARKAS, HEREBY CERTIFY THAT THIS DOCUMENT WAS PREPARED UNDER MY DIRECTION IN ACCORDANCE WITH THE PROVISIONS OF SECTION 17-3-64-4 THROUGH 17-3-64-8 OF THE INDIANA CODE, BEING ACTS OF 1965, CHAPTER 319; AND THE ABOVE DATA IS GIVEN UNDER MY HAND AND SEAL  
THIS \_\_\_\_\_ DAY OF \_\_\_\_\_, 200\_\_ A.D.

INDIANA REGISTERED LAND SURVEYOR No. \_\_\_\_\_ OR

UNITED STATES GOVERNMENT AGENCY

TITLE

FIELD BOOK: \_\_\_\_\_


PAGE: \_\_\_\_\_

DRAFT #: 134

Corner I.D. #  
A-7

**Section** Seven (7) , **Township** 9 North , **Range** 1 East

## Recovery Tie Drawing

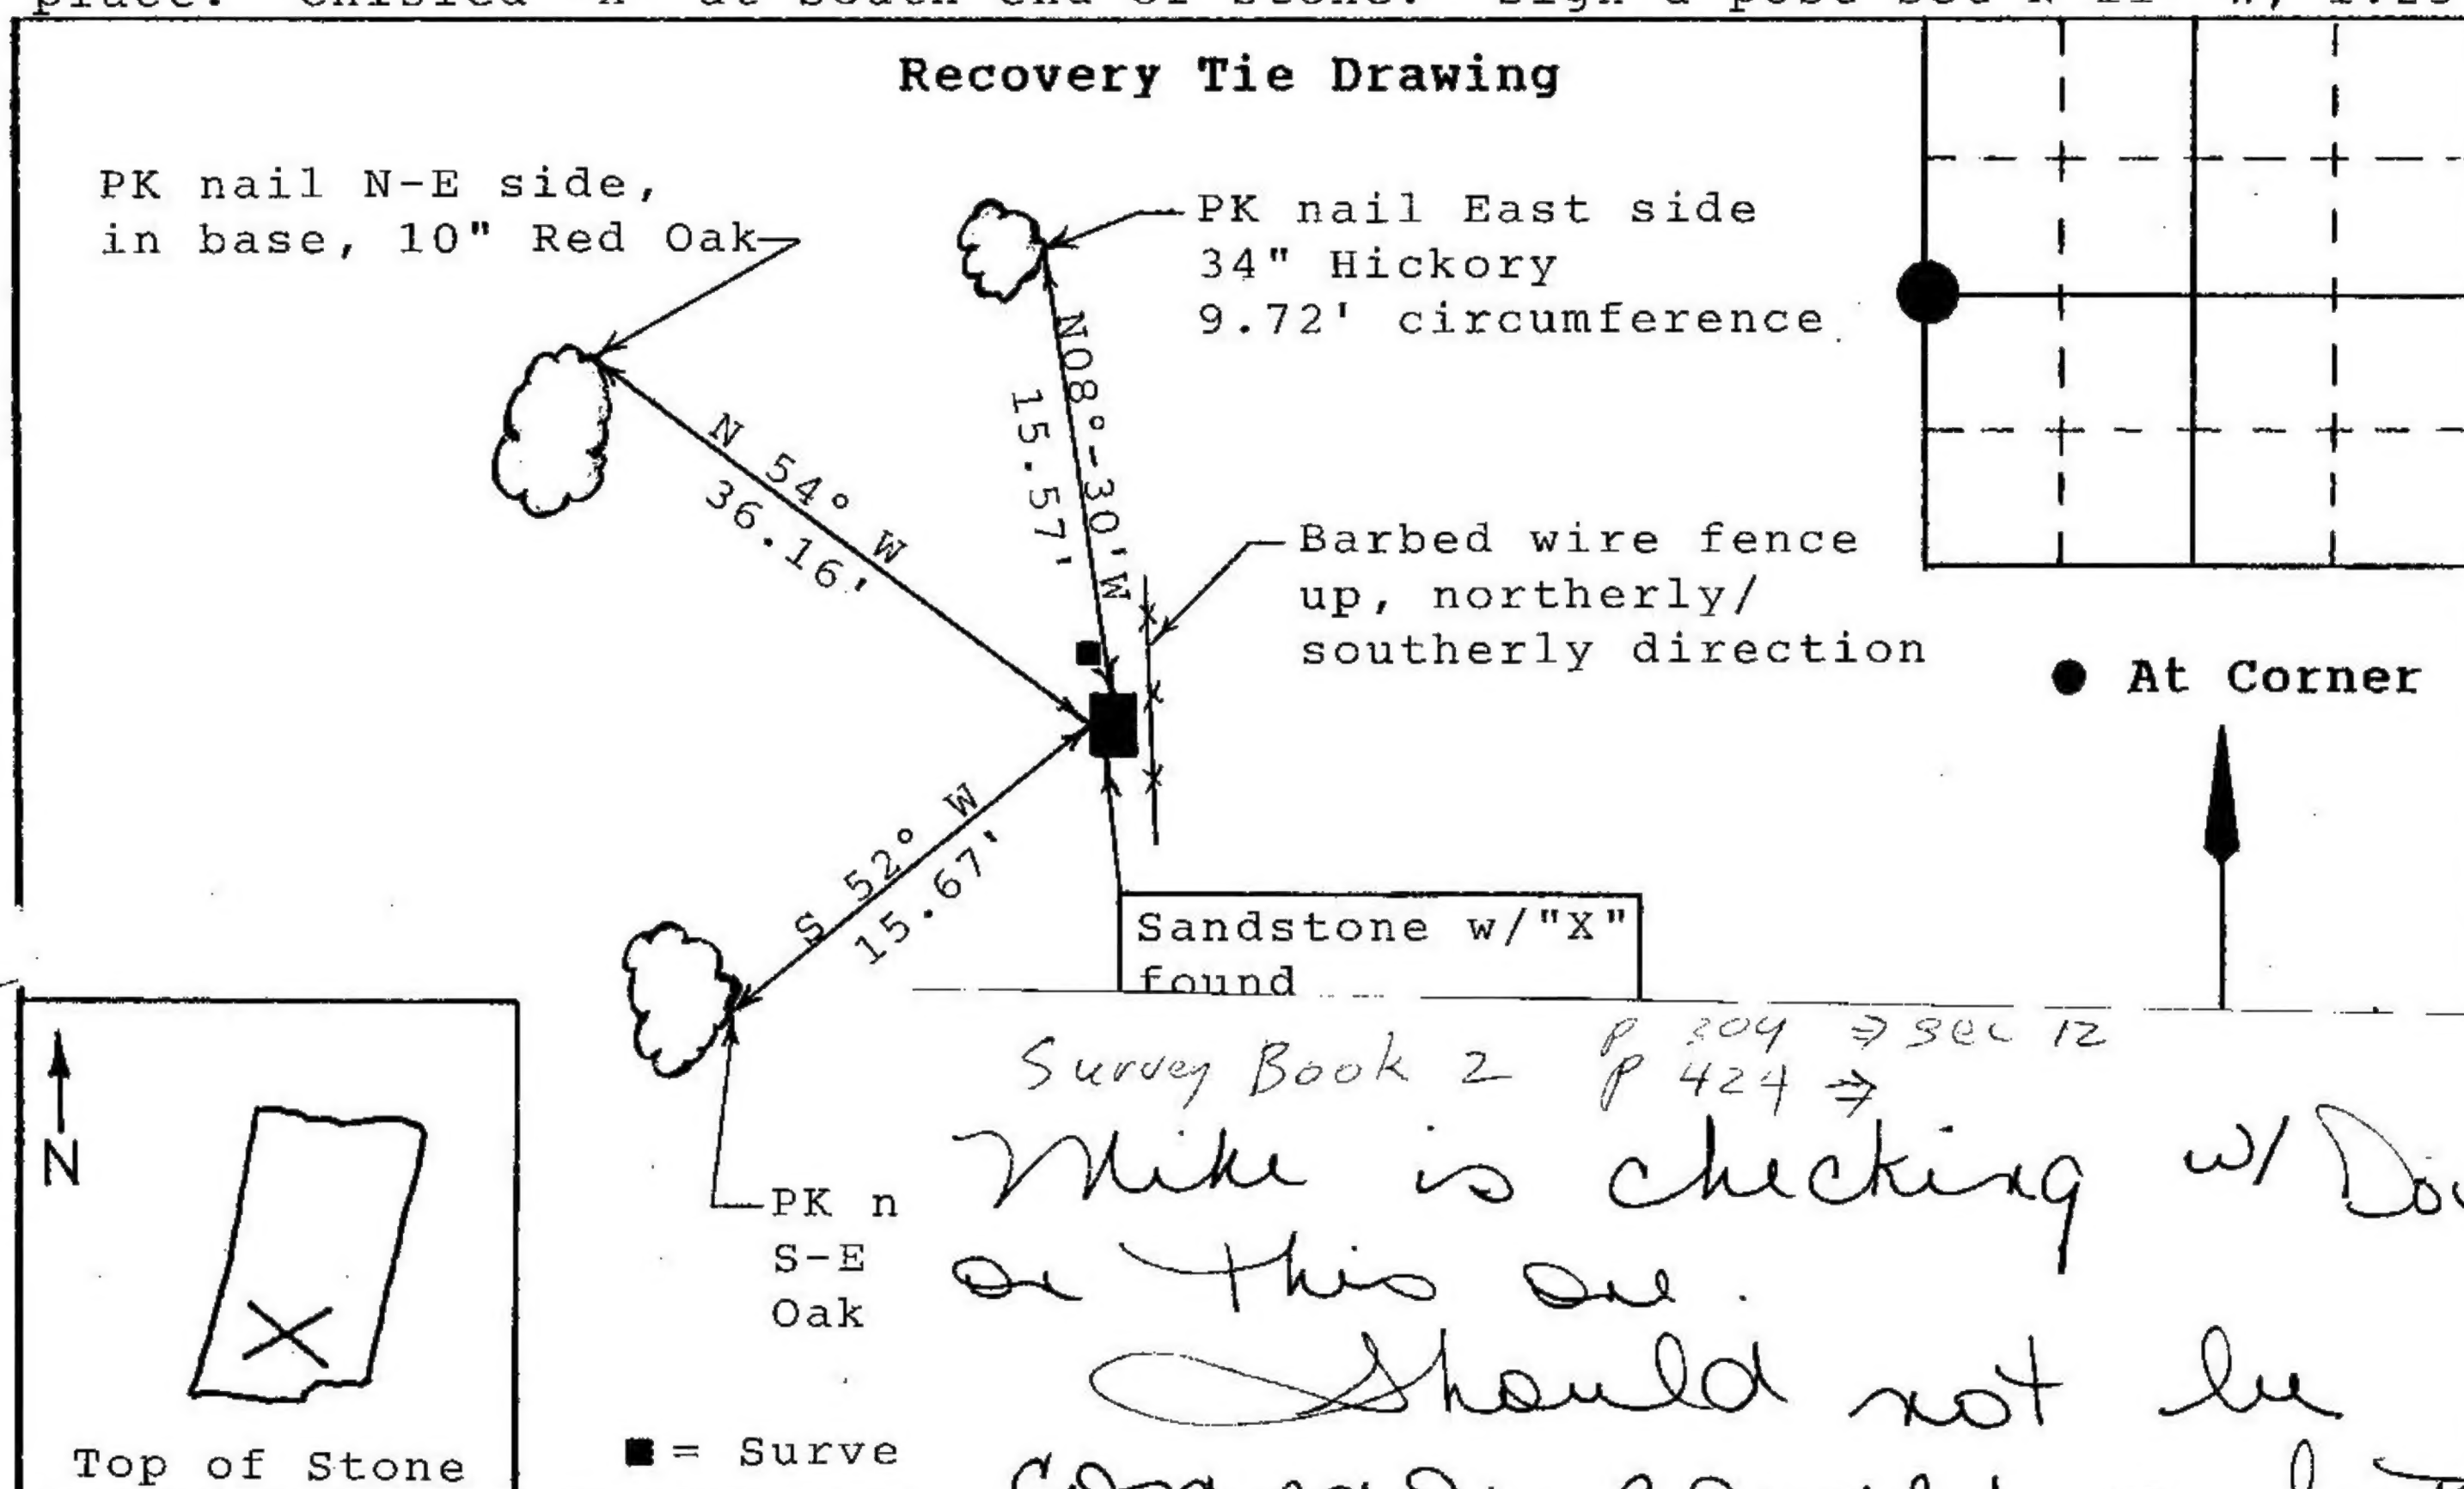

State of Indiana  
County of Monroe

I, Michael W. Friley, Cou  
that this document was pre  
accordance with the provis  
through 17-3-64-8 of the I  
Chapter 319; and the above  
seal this 26th day of

Survey Book 2 P 204 ⇒ Sec 12  
P 424 ⇒  
Mike is checking w/ Doug  
on this one.  
Should not be  
common corner - but  
appears to be same  
stone identified for  
both. Sec. 12 E  $\frac{1}{4}$  should  
be 60 + feet N. acc. to  
N &

Indiana Registered Land Surveyor No. \_\_\_\_\_ or \_\_\_\_\_

Monroe County Surveyor's Office  
United States Government Agency

Monroe County Surveyor  
**Title**

Field Book:

96-01

Page:

4



**Ben So A-07**

**09/28/2010**